DRAWINGS AND SPECIFICATIONS ARE PROPERTY OF S.F. SCOTT MANUFACTURING. THIS DRAWING MAY NOT BE REPRODUCED IN WHOLE OR IN PART WITHOUT THE PRIOR WRITTEN CONSENT OF THE ENGINEERING DEPARTMENT

Made in Canada

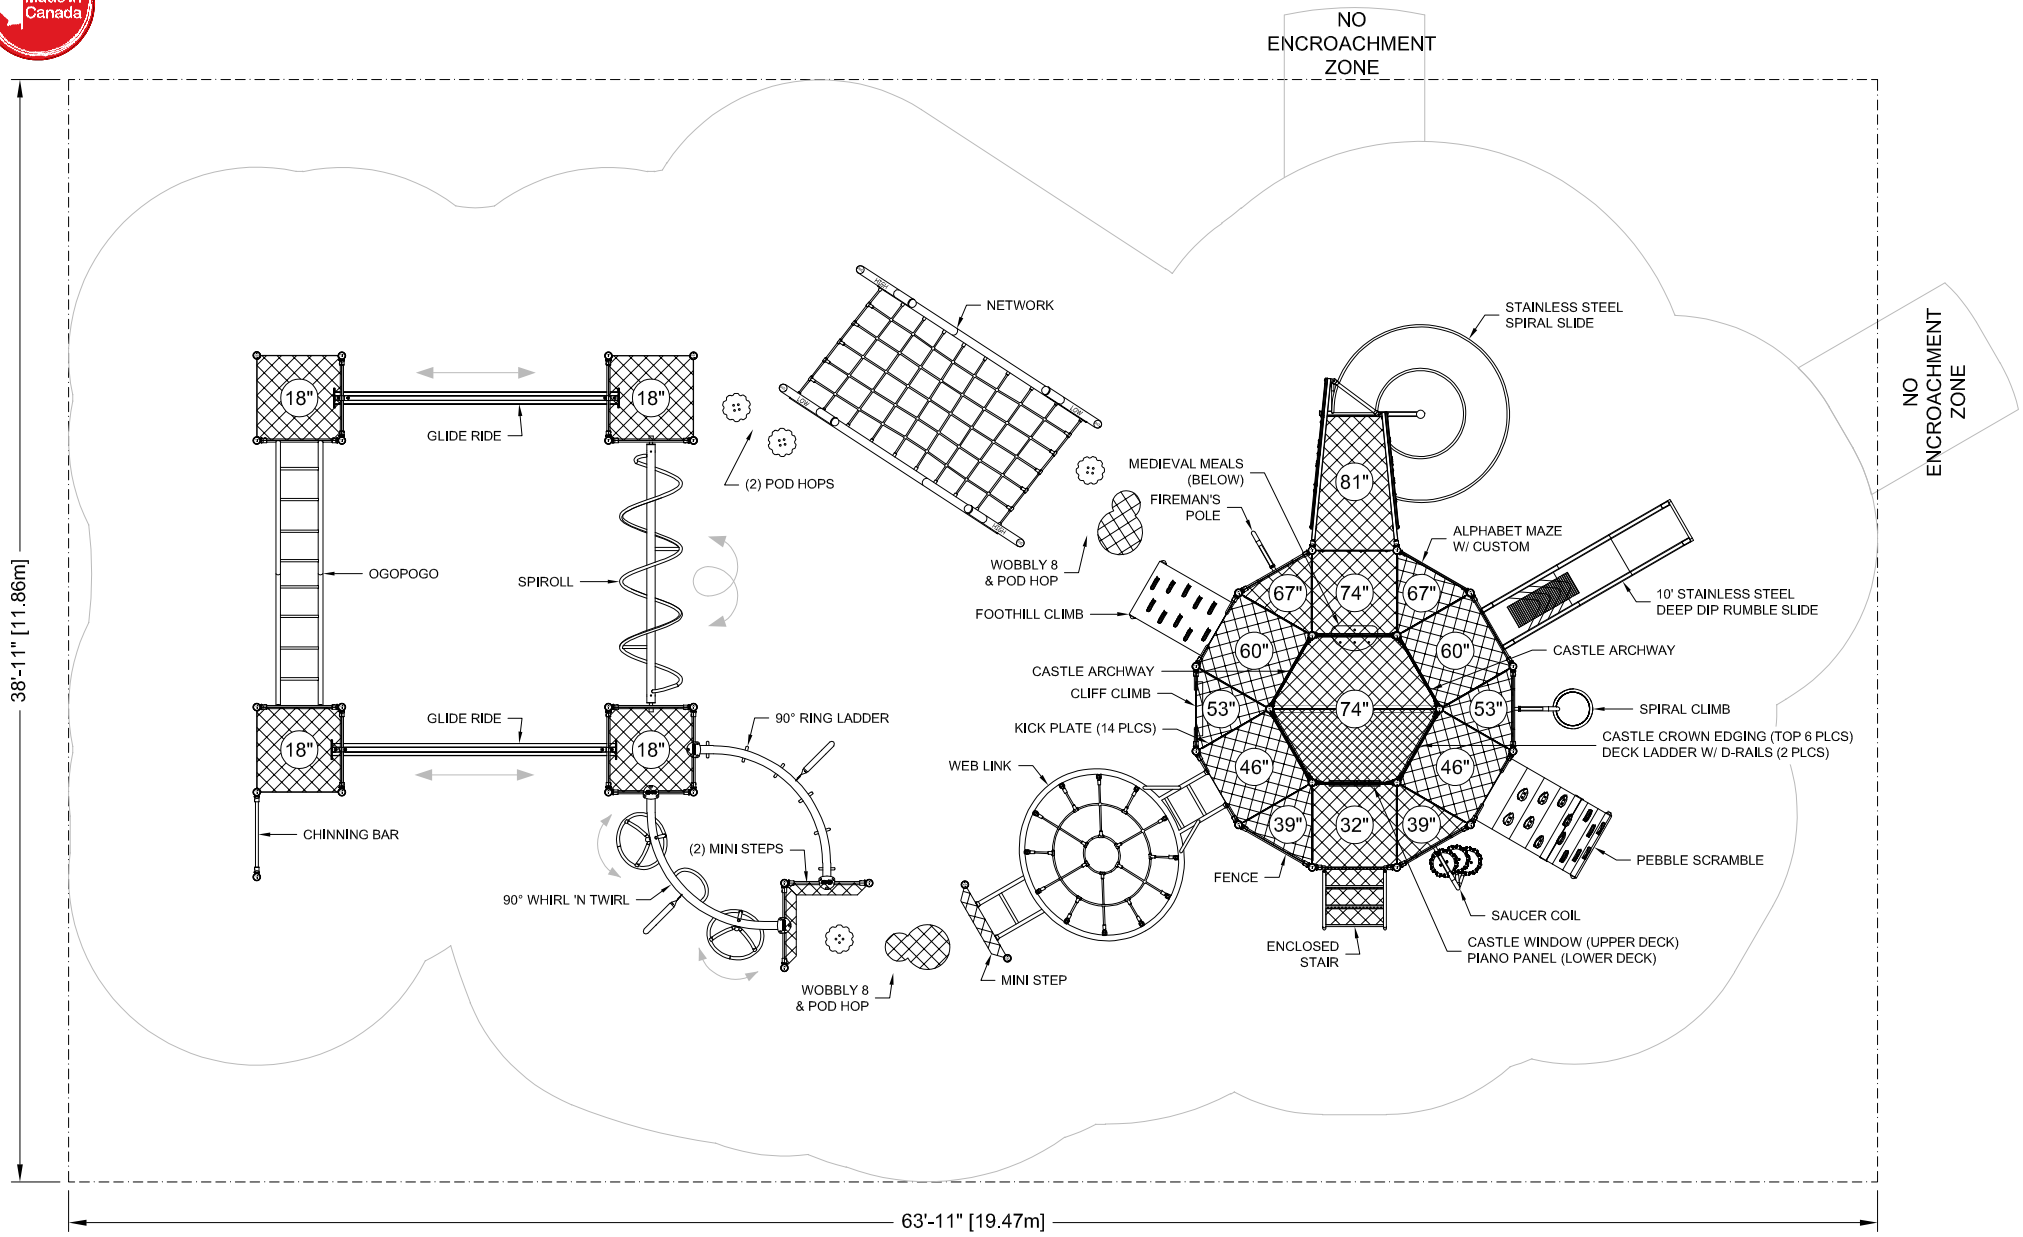

4 2 0 4 8 12 FEET

4	SAUCERS TO POD HOPS. UPDATE SAUCER COIL. ENTRY FENCES TO HALF FENCES	AS	04-DEC-23
3	UPDATED OVERHEADS	AV	06-OCT-20
2	UPDATED XREF FOR ENCLOSED STAIR, CHANGED CASTLE ENTRY PANELS TO FS	AV	15-APR-20

N

BLUE IMP SLIDES MUST BE INSTALLED WITH SLIDE BEDS FACING BETWEEN NORTH AND EAST

- CONFORMS TO THE CAN/CSA-Z614-20 STANDARD "CHILDREN'S PLAYGROUND EQUIPMENT AND SURFACING"
- PERIMETER SHOWN REPRESENTS EXTENT OF REQUIRED SAFETY SURFACING. WIDTH OF BORDER MATERIAL MUST BE ADDED BEFORE EXCAVATION.

LAYOUT #: I05046-4
JOB #:

RECOMMENDED AGES: 5-12

PROTECTIVE SURFACING REQUIRED:
AREA: 2487 (sq.ft) PERIMETER: 206 (ft)

DRAWN BY: TD DATE: 07-DEC-16

BlueImp™ PLAY STRONG
724 - 14TH STREET S.W., MEDICINE HAT, AB. T1A 4V7
TOLL FREE: 1-800-661-1462 FAX: (403) 529-0851
E-MAIL: sales@blueimp.com WEBSITE: www.blueimp.com